

Date Opened: 17 October 2013

Job #: 784  
Project: Long Cargo Basket  
Type: AS350/AS355

Approval: SH08-16  
Drawing List: DCL784-3, Rev. 3

Fabrication and Assembly Drawing(s)	Description
78410, Rev. 1	Basket Ass'y
78411, Rev. 2	Basket Body Ass'y
78412, Rev. 1	Basket Lid Ass'y
84255, Rev. 0	Handle Installation
84261, Rev. 0	Handle Bar Ass'y
84262, Rev. 0	Handle Bracket Ass'y
70405, Rev. 1	Lid Step Modification

Complete material tracking information on attached pages.

Work Order pre-completion Inspection:

Project is on Approval Limitation Record: Y  
Document Control List revision level matches (or exceeds) STC: Y  
Drawings revision levels match Document Control List: Y  
  
Purchase order or Work order source is recorded for each part/ass'y: Y  
Tests and inspections specifically called out on drawings are complete: Y  
Release tags associated with all fabricated parts are attached: Y  
All mounting hardware and supplies are included: Y

List all non-conformities raised: \_\_\_\_\_

Inspector Signature: \_\_\_\_\_

Date: \_\_\_\_\_

Drawing: **78410** Revision 1  
 Assembly: **78410-01** Cargo Basket Ass'y (Quick-Release, Long, 93.25" long)

Qty Per	Part #	Description	Material	P.O./W.O.	Checked
1 Total	78410-01	Cargo Basket Assembly			
. 1	78411-01	Basket Body Assembly	Below		
. 1	78412-01	Basket Lid Assembly	Below		
. 1	84255-01	Handle Bar Installation	Below		
. 1	36280-01	Brace Assembly	9-2081 Brace	12059	
. 1	MS20001P4	Piano Hinge		12066	
. 1	78427-01	Placard	0.063 Sheet, 6061-T6 Aluminum	11102	
. 4	49205-14	Bumper	Argus Industries Bumper	11010	
. A/R	CR3213-5-02	Cherry Rivet		12055	
. 8	CR3523-5-02	Cherry Rivet		12087	
. 4	CR3213-4-02	Cherry Rivet		12032	
. 4	96710-01	Fitting	Alternate to Ancra 40088-14	WO2012-44	
. 8	NAS1149FO663P	Washer		12052	
. 1	AN3-15A	Bolt		12052	
. 1	AN3-17A	Bolt		12052	
. 3	NAS1149FO363P	Washer		12067	
. 2	AN970-3	Washer		12032	
. 2	MS21044N3	Nut		12032	

Processes	Per	Mat'ls Used	Inspection	Signature
Riveting	AC43.13-1B	CR Rivets		
Final Inspection	Drawing 78410			

Tag incomplete parts with Work Order # when stored between processes.

Tag complete parts / assemblies with Release Tag prior to storage.

Drawing: **78411**      **Revision 2**  
 Assembly: **78411-01**      **Basket Body Ass'y (Quick-Release, Long, 93.25" long)**

Qty Per	Part #	Description	Material	P.O./W.O.	Checked
1 Total	78411-01	Basket Body Assembly			
. A/R		Tube	4130 Steel, 3/4" x 0.035 Sqr. Tube	12123	
. A/R		Tube	4130 Steel, 1/2" x 0.035 Sqr. Tube	12123	
. 4	76421-01	Hoop	4130 Steel, 1/2" x 0.035 Sqr. Tube	12123	
. 2	76423-07	Attachment Hoop			
. . 1	--	Tube	4130 Steel, 1/2" x 0.035 Sqr. Tube	12123	
. . 1	--	Tube	4130 Steel, 1" x 0.065 Sqr. Tube	12045	
. . 2	76423-06	Lug	1018 Mild Steel, 5/8" Dia.	12056	
. 1	36262-01	Handle Bracket Assembly	Below		
. 1	49215-01	Spacer	1018 Steel, 1/2" Rod	12056	
. A/R	3/4-16F	Mesh	Expanded carbon steel	12065	

Processes	Per	Mat'ls Used	Inspection	Signature
Welding	AMS 2685C	Welding Rod ER70S-2		
Powder Coat	Drawing 78411			
Final Inspection	Drawing 78411			

Tag incomplete parts with Work Order # when stored between processes.

Tag complete parts / assemblies with Release Tag prior to storage.

Drawing: **78412**      **Revision 1**  
Assembly: **78412-01**      **Basket Lid Ass'y (Quick-Release, Long, 93.25" long)**

Qty Per	Part #	Description	Material	P.O./W.O.	Checked
1 Total	78412-01	Basket Lid Assembly			
. A/R		Tube	4130 Steel, 3/4" x 0.035 Sqr. Tube	12123	
. 1	49216-01	Spacer	1018 Steel, 1/2" Rod	12056	
. 1	36262-01	Upper Handle Bracket Assembly	Below		
. 1	36204-10	Placard Bracket	1018 Steel, 0.035" Sheet	9010	
. A/R	3/4-16F	Mesh	Expanded carbon steel	12065	

Processes	Per	Mat'ls Used	Inspection	Signature
Welding	AMS 2685C	Welding Rod ER70S-2		
Powder Coat	Drawing 78412			
Final Inspection	Drawing 78412			

Tag incomplete parts with Work Order # when stored between processes.

Tag complete parts / assemblies with Release Tag prior to storage.



Drawing: **84255**      **Revision 0**  
Assembly: **84255-01**      **Handle Installation**

Qty Per	Part #	Description	Material	P.O.W.O.	Checked
1 Total	84255-01	Handle Installation			
. 1	84261-01	Handle Bar Assembly	Below		
. 2	84267-01	Bracket	Delrin, 3/4"	WO2012-36	
. 2	36278-01	Spring (1 left, 1 right)	304 Stainless, 1/16" Dia Music Wire	12033	
. 2	36275-01	Bushing	SAE 660 Bronze, 5/16" Dia	11030	
. 2	AN3-12A	Bolt		13017	
. 4	AN3-11A	Bolt		13017	
. 10	AN960-10	Washer		12132	
. 6	MS21044N3	Nut		12132	

Processes	Per	Mat'ls Used	Inspection	Signature
Final Inspection	Drawing 84255			

Tag incomplete parts with Work Order # when stored between processes.

Tag complete parts / assemblies with Release Tag prior to storage.

Drawing: 84261 Revision 0  
Assembly: 84261-01 Handle Bar Assembly

Qty Per	Part #	Description	Material	P.O./W.O.	Checked
1 Total	84261-01	Handle Bar Assembly			
. 1	36277-01	Handle Bar	316 Stainless, 1.0 x 0.065 Rnd. Tube	13028	
. 2	84265-01	Lever	304 Stainless, 0.105 Sheet	10036	
. 2	36274-01	Bushing	304 Stainless, 7/16" x 0.065 Rnd. Tube	11057	
. 2	MS20615-4M3	Rivet		7039	

Processes	Per	Mat'ls Used	Inspection	Signature
Welding	AMS 2685C	Welding Rod ER308L		
Final Inspection	Drawing 84261			

Tag incomplete parts with Work Order # when stored between processes.

Tag complete parts / assemblies with Release Tag prior to storage.

Drawing: **84262**      **Revision 0**  
Assembly: **84262-01**      **Handle Bracket Assembly**

Qty Per	Part #	Description	Material	P.O./W.O.	Checked
1 Total	84261-01	Handle Bracket Assembly			
. 4	84272-01	Bushing	4130 Steel, 5/16" x 0.058 Sqr. tube	11049	
. 4	36273-01	Lid Bracket	321 Stainless, 0.050 Sheet	10037	
. 2	36275-02	Support	304 Stainless, 5/16" Rod	11093	

Processes	Per	Mat'ls Used	Inspection	Signature
Welding	AMS 2685C	Welding Rod ER308L		
Final Inspection	Drawing 84262			

Tag incomplete parts with Work Order # when stored between processes.

Tag complete parts / assemblies with Release Tag prior to storage.

Drawing: 70405 Revision 1  
Assembly: 70405-01 Lid Step Modification

Qty Per	Part #	Description	Material	P.O./W.O.	Checked
1 Total	70405-01	Lid Step Modification			
. 10	70405-03	Tube	4130 Steel, ½" x 0.035 Sqr. Tube	12123	
. 1	70405-04	Tread Plate	3003 Aluminum Tread Plate, 0.063"	12118	
. A/R	CR3213-4-2	Cherry Rivet		12032	

Note: Step is installed on all bays of lid.

Note: Remainder of assembly listed on drawing 78412

Processes	Per	Mat'ls Used	Inspection	Signature
Welding	AMS 2685C	Welding Rod ER70S-2		
Final Inspection	Drawing 70405			

Tag incomplete parts with Work Order # when stored between processes.

Tag complete parts / assemblies with Release Tag prior to storage.





WO# \_\_\_\_\_

Approved Manufacturing Facility 73-04

Form 20.F.06


Rev. Original 27 May 2013

REV.	DESCRIPTION OF CHANGE	INITIALS	DATE
0	INITIAL ISSUE		
1	INCREASE LOAD TO 250 LBS / 113 KG	BJC	JAN 27/10

# NOTES

- ENGRAVE 0.007 DEEP AS FOLLOWS:  
"QUICK RELEASE BASKET" - 0.125 HIGH  
"EUROCOPTER AS350 & AS355 SERIES" - 0.080 HIGH  
"S/N 78401-XX" - 0.080 HIGH  
"MAXIMUM PERMISSIBLE LOAD" - 0.125 HIGH  
"250 LBS/113 KG" - 0.200 HIGH  
"AERO DESIGN LTD." - 0.125 HIGH  
"CALGARY, ALBERTA, CANADA" - 0.080 HIGH  
"403-250-8027" - 0.080 HIGH

DRILL #30 (0.129)  
4 PLACES

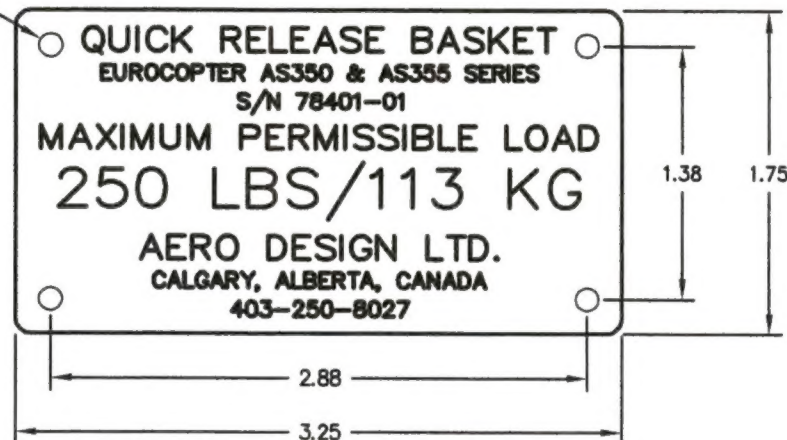

01 PLACARD




78427-01	01	PLACARD	6061-T6 ALUMINUM	QQ-A-250/11	0.063 SHEET
PART NO.	ITEM	DESCRIPTION	MATERIAL	MATERIAL SPEC	STOCK SIZE

## LIST OF MATERIALS


THIS DRAWING CONTAINS INFORMATION AND DATA WHICH IS PROPRIETARY TO AERO DESIGN LTD. THIS DRAWING, OR ANY PORTION THEREOF, MAY NOT BE REPRODUCED, COPIED, OR DUPLICATED IN ANY MANNER, NOR USED FOR MANUFACTURING WITHOUT THE WRITTEN CONSENT OF AERO DESIGN LTD. BY ACCEPTING THIS DRAWING FOR REFERENCE, THE RECIPIENT AGREES TO HOLD AERO DESIGN LTD. HARMLESS FROM THE USE, OR MISUSE, OF THIS DRAWING OR THE INFORMATION CONTAINED THEREON.	APPROVALS		DATE		<b>AERO DESIGN LTD.</b> CONSULTING ENGINEERS, TRANSPORT CANADA APPROVALS, DAR 290M 2013 - 39TH AVENUE N.E., CALGARY, ALBERTA, CANADA, T2E 6R7 tel: (403) 250-8027 fax: (403) 250-8333 www.aerodesign.ca				
	DRAWN: R. RATHWELL		18 FEB 08						
	CHECKED: E. BURGAIN								
	UNLESS OTHERWISE SPECIFIED DIMENSIONS ARE IN INCHES. TOLERANCES ON: DECIMALS ANGLES X.XXX ±0.010 ±1/2" X.XX ±0.03 X.X ±0.1				EUROCOPTER AS350 & AS355 SERIES QUICK RELEASE CARGO BASKET PLACARD				
		SCALE 1 : 1		DWG. SIZE		DWG. NO.		REV.	
		SHEET 1 OF 1		A1		78427		1	



THIS DRAWING CONTAINS INFORMATION AND DATA WHICH IS PROPRIETARY TO AERO DESIGN LTD. THIS DRAWING OR ANY PORTION THEREOF, MAY NOT BE REPRODUCED, COPIED, OR DISSEMINATED IN ANY MANNER, NOR USED FOR MANUFACTURING WITHOUT THE WRITTEN CONSENT OF AERO DESIGN LTD. BY ACCEPTING THIS DRAWING FOR REFERENCE, THE RECIPIENT AGREES TO HOLD AERO DESIGN LTD. HARMLESS FROM THE USE, OR MISUSE, OF THIS DRAWING OR THE INFORMATION CONTAINED THEREIN.			
REV	DESCRIPTION OF CHANGE	INITIALS	DATE
0	INITIAL ISSUE		
1	CHANGED HANDLE BRACKETS, REMOVE ALTERNATE LID	BUC	28 JAN 10

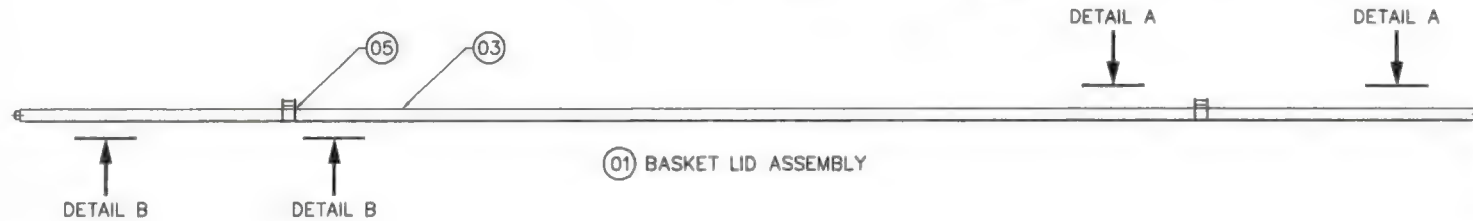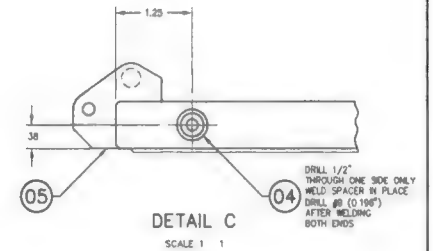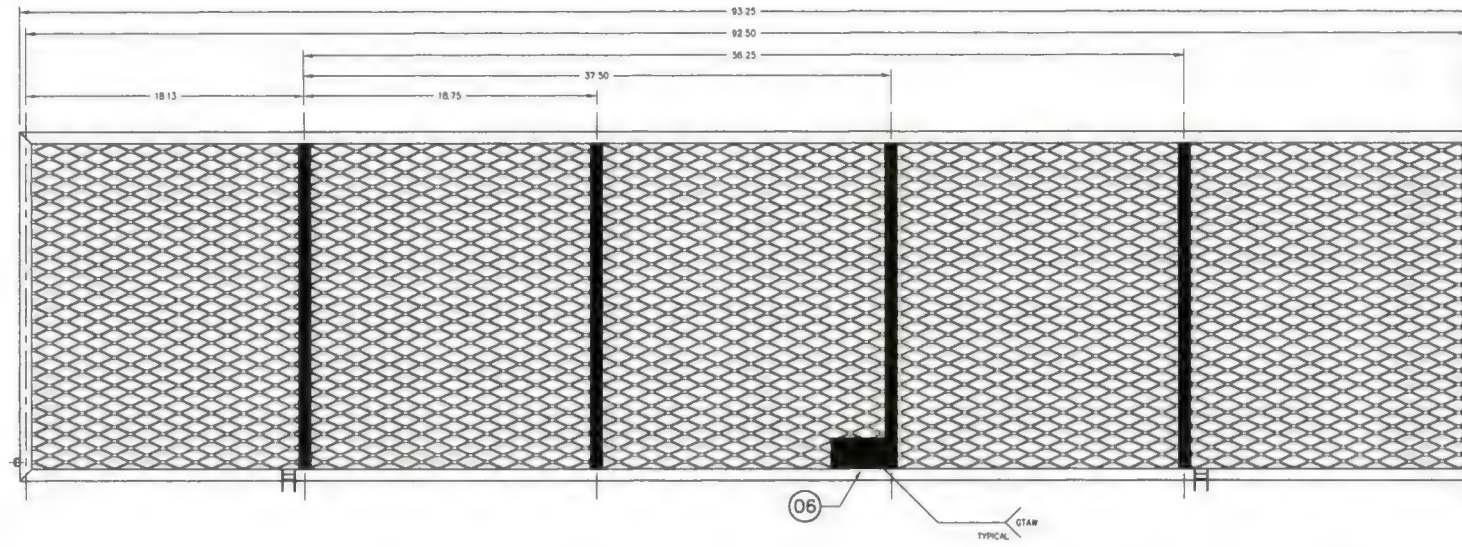

01 BASKET LID ASSEMBLY

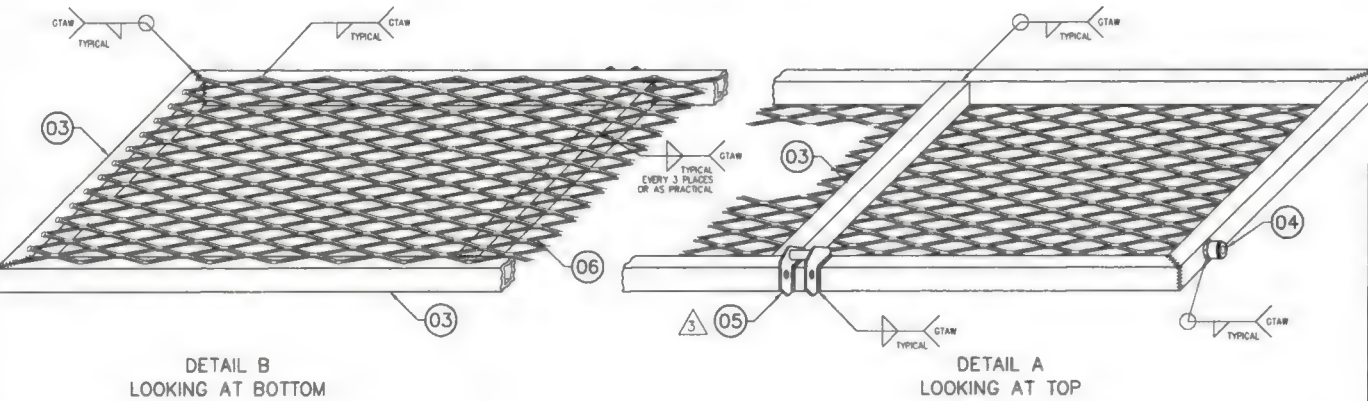

- NOTES
- 1 REMOVE ALL BURRS AND BREAK SHARP EDGES
  - 2 WELDING OF 4130 STEEL TO BE COMPLETED BY GTAW METHOD TO AMS 2685C
  - 3 WELDING ROD SHALL CONFORM TO ER70S-2 OR EQUIVALENT
  - 4 INSTALL ITEM 5 (HANDLE BRACKET ASSEMBLY) IN ACCORDANCE WITH AERO DESIGN LTD. DRAWING 36262 TYP 2 PLACES
  - 5 WHEN ASSEMBLY IS COMPLETE, FILL ALL VENT HOLES WITH ROSETTE WELD
  - 6 THOROUGHLY CLEAN AND POWDER COAT BASKET SUB-ASSEMBLIES PRIOR TO ASSEMBLY

A/R	3/4-16F	07	MESH				
1	36204-10	08	PLACARD BRACKET				
1	84262-01	05	UPPER HANDLE BRACKET ASSY				
1	49216-01	04	SPACER				
A/R	03	SQUARE TUBE	4130 STEEL COND N	1ML-T-8736	3/4 X 0.035 SOR TUBE		
02							
78412-01	01	BASKET LID ASSEMBLY					
PART NO	ITEM	DESCRIPTION	MATERIAL	MATERIAL SPEC	STOCK SIZE		
QTY							

APPROVALS		DATE	AERO DESIGN LTD.			
DRAWN	R RATHWELL	19 FEB 08	CONSULTING ENGINEERS, TRANSPORT CANADA APPROVALS, DAR 280M			
CHECKED	E BURGOIN		2015 - 30TH AVENUE N.E., CALGARY, ALBERTA, CANADA, T2S 0R7			
			Tel: (403) 260-8007 Fax: (403) 260-8889 www.aerodesign.ca			

UNLESS OTHERWISE SPECIFIED DIMENSIONS ARE IN INCHES		TOLERANCES ON	
DECIMALS	ANGLES	±1/2"	
X XXX ±0.010			
X XX ±0.03			
X X ±0.1			




  

EUROCOPTER AS350 & AS355 SERIES		QUICK RELEASE CARGO BASKET	
BASKET LID ASSEMBLY			
SCALE 1 4	DWG SIZE	DWG NO	REV
SHEET 1 OF 1	A1	78412	1





THIS DRAWING CONTAINS INFORMATION AND DATA WHICH IS PROPRIETARY TO AERO DESIGN LTD. ANY REPRODUCTION OR ANY PORTION THEREOF, MAY NOT BE REPRODUCED, COPIED, OR DISCLOSED IN ANY MANNER, NOR USED FOR MANUFACTURING, WITHOUT THE WRITTEN CONSENT OF AERO DESIGN LTD. BY ACCEPTING THIS DRAWING FOR REFERENCE, THE RECIPIENT AGREES TO HOLD AERO DESIGN LTD. HARMLESS FROM THE USE, OR MISUSE, OF THE DRAWING OR THE INFORMATION CONTAINED THEREON.			
REV	DESCRIPTION OF CHANGE	INITIALS	DATE
0	INITIAL ISSUE		
1	CHANGED HANDLE CONFIGURATION, REMOVED ALTERNATE BASKET	BJC	27 JAN 10

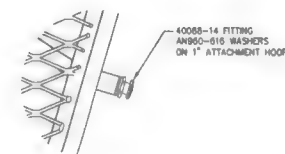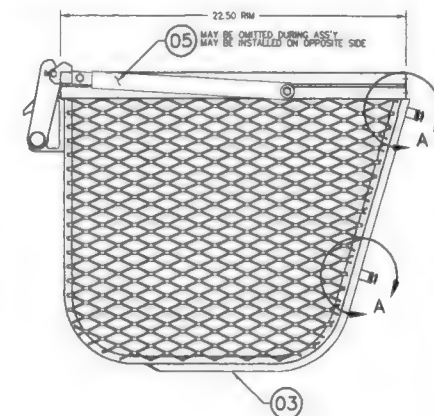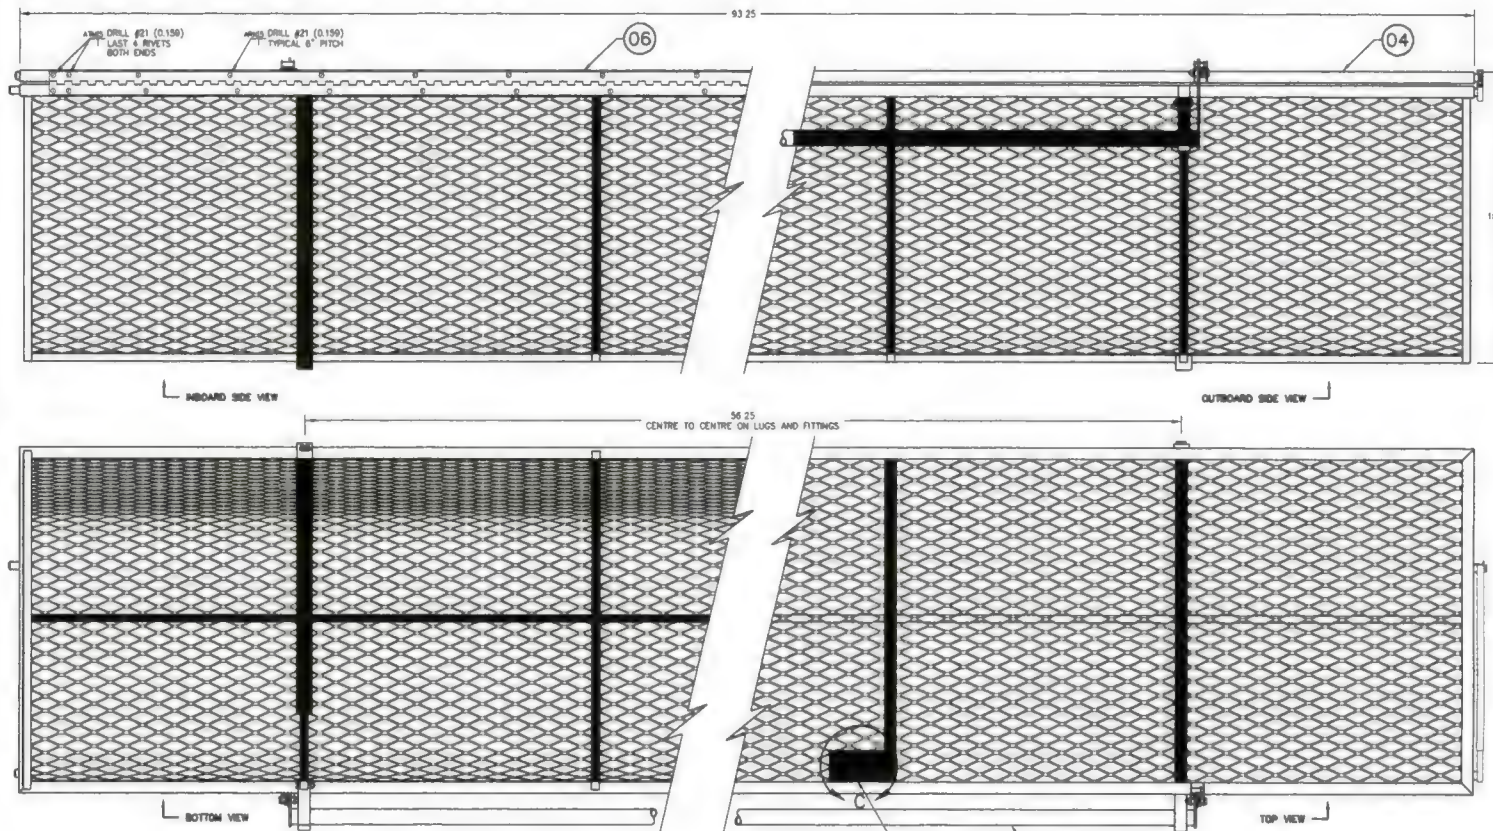

**DETAIL A**  
SCALE 1 : 2  
TYPICAL FRONT AND REAR


NOTE  
1. ALL DIMENSIONS SHOWN ARE FOR REFERENCE ONLY. DIMENSIONS OF COMPONENTS AND COMPLETE ASSEMBLY ARE DETERMINED IN PREVIOUS SHEETS.

**01 CARGO BASKET ASSEMBLY**


A/R	AN300-516	WASHER				
4	40085-14	FITTING		ANGRA		
8	CR3213-5-02	CHEERRY RIVET				
A/R	CR3213-5-02	CHEERRY RIVET				
4	CR3213-6-02	CHEERRY RIVET				
3	49205-14	BUMPER		ARGUS INDUSTRIES		
1	78427-01	PLACARD				
1	84235-01	HANDLE BAR INSTALLATION				
A/R	MS20001P4	PIANO HINGE			82 LONG	
1	36280-01	BRACE ASSEMBLY				
1	78412-01	LID ASSEMBLY				
1	78411-01	BASKET BODY ASSEMBLY				
		02				
	78410-01	CARGO BASKET ASSEMBLY				
D1	PART NO	ITEM	DESCRIPTION	MATERIAL	MATERIAL SPEC	STOCK SIZE
QTY				LIST OF MATERIALS		

LIST OF MATERIALS

BASIC CODE	DASH NO. FOR DIAMETER	APPROVALS	DATE
REF: MAS 523	N=MFD: HEAD NEAR SIDE F=MFD: HEAD FAR SIDE	GRAB: R RATHWELL	19 FEB 08
C=COUNTERSUNK	D=DIMPLE	CHECKED: E BURCON	
DIGIT=# OF SHEETS TO BE DIMPLED	DASH NO. FOR LENGTH		
BASIC CODES: BJ=MS20470AD BG=MS20426AD ARH=CR3213 ATM=CR3523	<div> <div>+</div> <div>+</div> <div>-</div> </div> <div> <div>INSTALL NEW RIVET</div> <div>REMOVE/REPLACE RIVET</div> <div>EXISTING RIVET</div> </div>	UNLESS OTHERWISE SPECIFIED DIMENSIONS ARE IN INCHES TOLERANCES ON: DECIMALS X.XXX ±0.010 X.XX ±0.03 X.N ±0.1 ANGLES ±1/2°	<b>AERO DESIGN LTD.</b> CONSULTING ENGINEERS, TRANSPORT CANADA APPROVALS, DAR 2806 8013 - 30TH AVENUE N.E., CALGARY, ALBERTA, CANADA, T2E 6B7 Tel: (403) 250-8087 Fax: (403) 250-8883 www.aerodesign.ca
EUROCOPTER AS350 & AS355 SERIES QUICK RELEASE SKI BASKET ASSEMBLY			
SCALE 1 : 4	DWG SIZE	DWG NO	REV
SHEET 1 OF 1	A1	78410	1

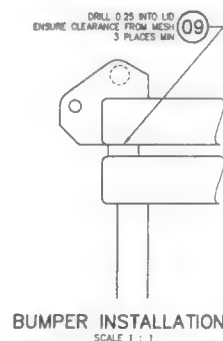


**BUMPER INSTALLATION**  
SCALE 1 : 1

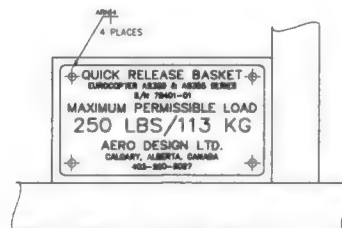

**DETAIL C**  
SCALE 1 : 1  
LOOKING AT PLACARD BRACKET

REV	DESCRIPTION OF CHANGE	INITIALS	DATE
0	INITIAL ISSUE	RR	24 JAN 08
1	ADDED 78423-07 ASS'Y AND 78423-06 PART	RR	05 MAR 09
1	CHANGED LENGTH OF STUD (ITEM 05)	BJC	18 JUNE 10

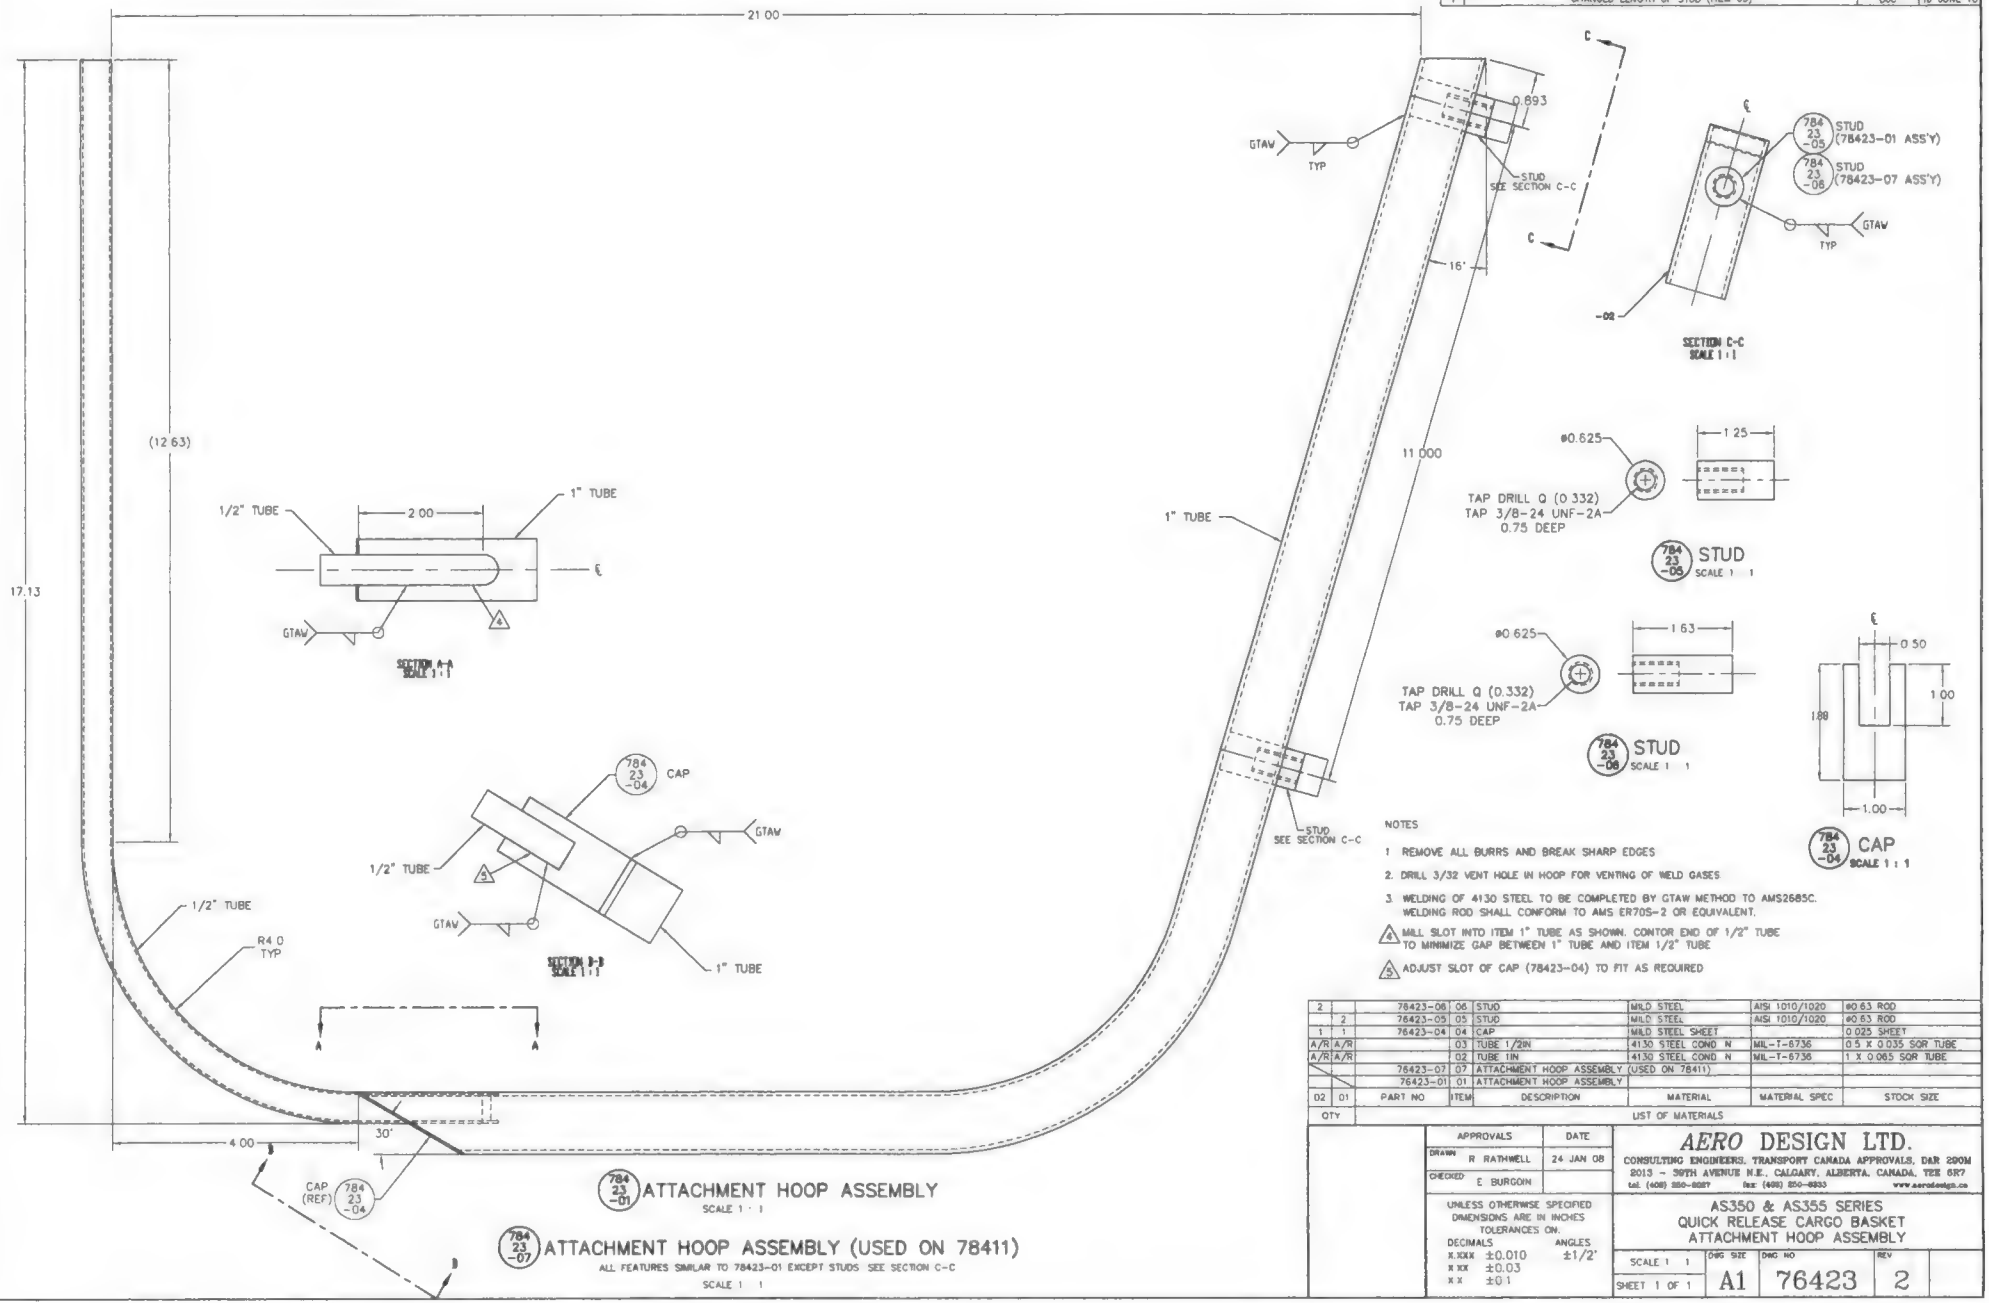


- NOTES
1. REMOVE ALL BURRS AND BREAK SHARP EDGES
  2. DRILL 3/32 VENT HOLE IN HOOP FOR VENTING OF WELD GASES
  3. WELDING OF 4130 STEEL TO BE COMPLETED BY GTAW METHOD TO AMS2685C. WELDING ROD SHALL CONFORM TO AMS ER70S-2 OR EQUIVALENT.
  4. MILL SLOT INTO ITEM 1" TUBE AS SHOWN. CONTROL END OF 1/2" TUBE TO MINIMIZE GAP BETWEEN 1" TUBE AND ITEM 1/2" TUBE
  5. ADJUST SLOT OF CAP (78423-04) TO FIT AS REQUIRED

QTY	PART NO	ITEM	DESCRIPTION	MATERIAL	MATERIAL SPEC	STOCK SIZE
2	78423-06	06	STUD	MILD STEEL	AISI 1010/1020	#0.63 ROD
1	78423-05	05	STUD	MILD STEEL	AISI 1010/1020	#0.63 ROD
1	78423-04	04	CAP	MILD STEEL SHEET	4130 STEEL COND N	0.025 SHEET
A/R A/R	03	TUBE 1/2IN	4130 STEEL COND N	MIL-T-6736	0.5 X 0.035 SQR TUBE	
A/R A/R	02	TUBE 1IN	4130 STEEL COND N	MIL-T-6736	1.1 X 0.065 SQR TUBE	
	78423-07	07	ATTACHMENT HOOP ASSEMBLY (USED ON 78411)			
	78423-01	01	ATTACHMENT HOOP ASSEMBLY			

<b>APPROVALS</b> DRAWN: R RATHWELL CHECKED: E BURDIGN DATE: 24 JAN 08		<b>AERO DESIGN LTD.</b> CONSULTING ENGINEERS, TRANSPORT CANADA APPROVALS, DAR 2800 2015 - 50TH AVENUE N.E., CALGARY, ALBERTA, CANADA, T2E 6R7 Tel: (403) 242-8887 Fax: (403) 242-8883 www.aerodesign.ca	
UNLESS OTHERWISE SPECIFIED DIMENSIONS ARE IN INCHES TOLERANCES ON: DECIMALS: ±0.010 FRACTIONS: ±0.03 ANGLES: ±1/2°		<b>AS350 &amp; AS355 SERIES</b> <b>QUICK RELEASE CARGO BASKET</b> <b>ATTACHMENT HOOP ASSEMBLY</b>	
SCALE 1:1	DWG SIZE A1	DWG NO 76423	REV 2
SHEET 1 OF 1			

THIS DRAWING CONTAINS INFORMATION AND DATA WHICH IS PROPRIETARY TO AERO DESIGN LTD. THIS DRAWING, OR ANY PORTION THEREOF, MAY NOT BE REPRODUCED, COPIED, OR DUPLICATED IN ANY MANNER, NOR USED FOR MANUFACTURING WITHOUT THE WRITTEN CONSENT OF AERO DESIGN LTD. BY ACCEPTING THIS DRAWING FOR REFERENCE, THE RECIPIENT AGREES TO HOLD AERO DESIGN LTD. HARMLESS FROM THE USE, OR MISUSE, OF THIS DRAWING OR THE INFORMATION CONTAINED THEREON.			
REV.	DESCRIPTION OF CHANGE	INITIALS	DATE
0	INITIAL ISSUE	RR	24 JAN 08

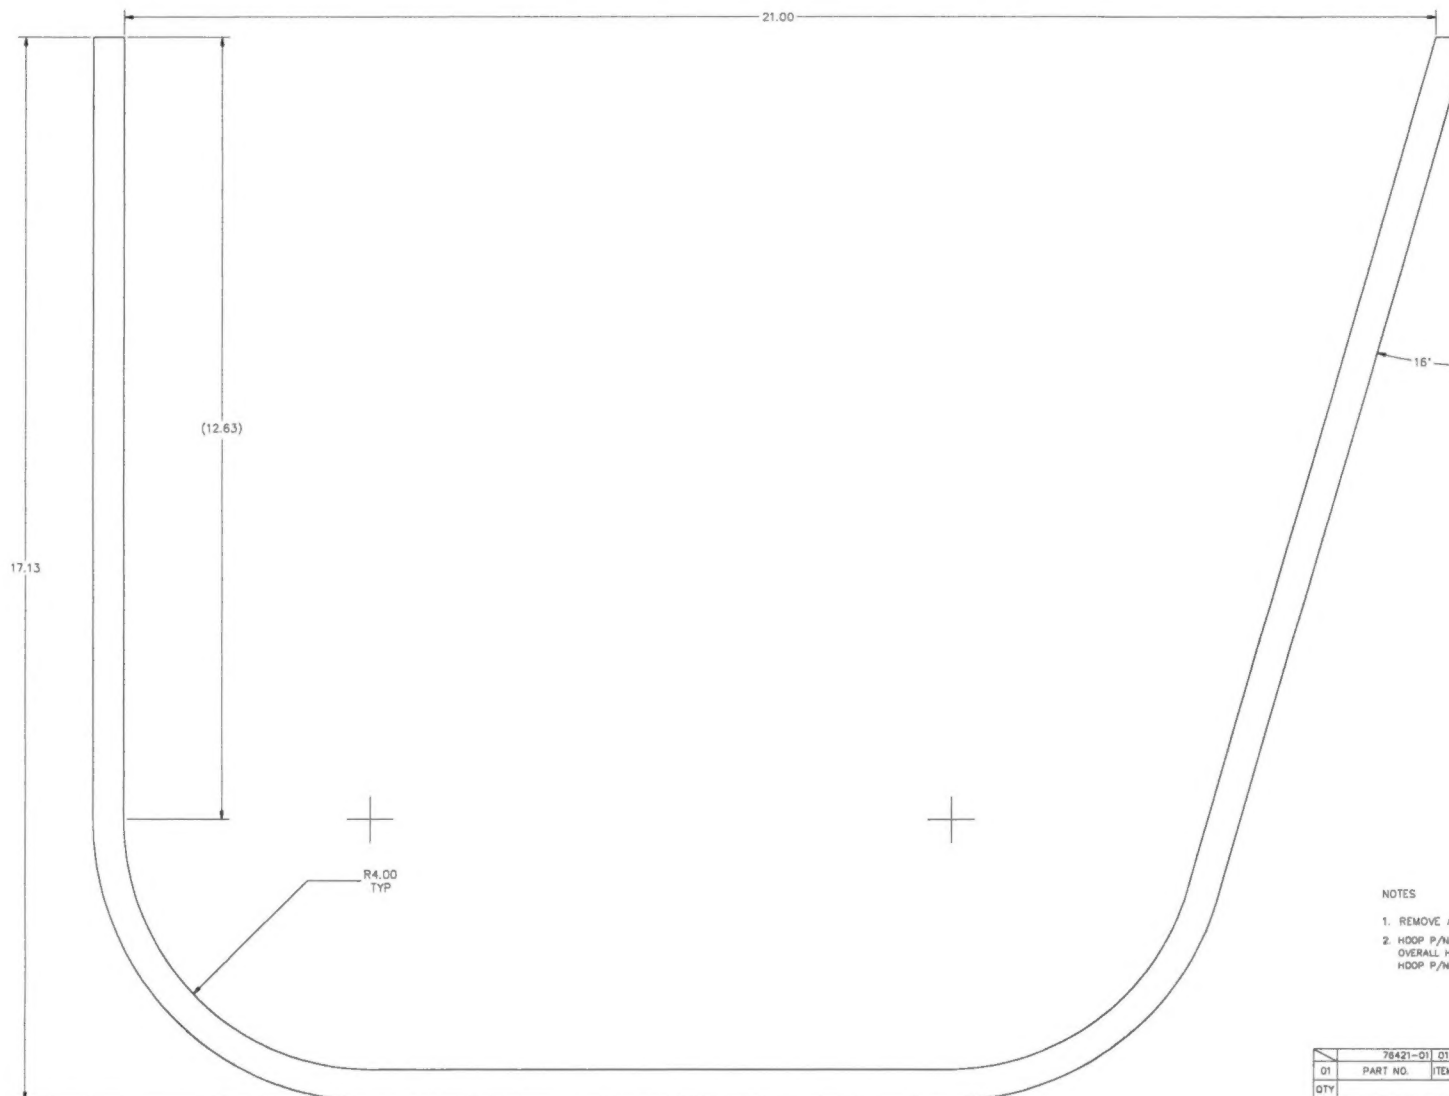

# NOTES

1. REMOVE ALL BURRS AND BREAK SHARP EDGES.
2. HOOP P/N 50510-01 IS USED AS A DIRECT REPLACEMENT FOR HOOP P/N 76421-01. OVERALL HEIGHT IS REDUCED BY 1.38 IN. THERE ARE NO OTHER CHANGES. HOOP P/N 50510-01 IS USED ON BASKET S/N 76401-01, 76401-02, 76401-03, 77601-01, 77602-01 ONLY.

01 HOOP  
SCALE 1 : 1

76421-01 01 HOOP			4130 STEEL COND. N	MIL-T-6736	0.5 X 0.035 SQR TUBE	
01	PART NO.	ITEM	DESCRIPTION	MATERIAL	MATERIAL SPEC	STOCK SIZE
QTY	LIST OF MATERIALS					
APPROVALS			DATE			
DRAWN: R. RATHWELL			24 JAN 08			
CHECKED: E. BURGON						
UNLESS OTHERWISE SPECIFIED DIMENSIONS ARE IN INCHES. TOLERANCES ON:			AERO DESIGN LTD. CONSULTING ENGINEERS, TRANSPORT CANADA APPROVALS, DAR, ROOM 8013 - 90TH AVENUE N.E., CALGARY, ALBERTA, CANADA, T2E 6S7 tel: (403) 850-8087 fax: (403) 850-8555 www.aerodesign.ca			
DECIMALS			EUROQUICK AS350 & AS355 SERIES COPPER RELEASE CARGO BASKET HOOP			
X.XXX ±0.010			SCALE 1 : 1			
X.XX ±0.03			DWG. SIZE			
X.X ±0.1			DWG. NO			
			REV.			
			SHEET 1 OF 1			
			A1			
			76421			
			0			

**AERO DESIGN LTD.**  
CONSULTING ENGINEERS, TRANSPORT CANADA APPROVALS, DAR 8908  
2013 - 39TH AVENUE N.E., CALGARY, ALBERTA, CANADA. T2E 6R7  
tel: (403) 890-8087 fax: (403) 890-8930 www.aerodesign.ca

**EUROCOPTER AS350 & AS355 SERIES  
QUICK RELEASE CARGO BASKET  
HOOP**


SEP 30/14

1 sold

2 on shelf



Packing Slip Copy - Original went to customer

Civil Aviation Authority/Country Port Canada		2. AUTHORIZED RELEASE CERTIFICATE FORM ONE			3. Form Tracking No.
Organization Name and Address ERO Design Ltd. - 9888A Malaspina Road, Powell River, BC, V8A 0G3					5. Work Order/Contract/Invoice WO2013-42
6. Item	7. Description Long Cargo Basket	8. Part Number 78410-01	9. Qty. 1	10. Serial/Batch No. 78401-45	11. Status/Work New
12. Remarks Modified with walkway on lid IAW DCL704					
13a. Certifies that the items identified above were manufactured in conformity to:  <input checked="" type="checkbox"/> Approved design data and are in condition for safe operation. <input type="checkbox"/> Non approved design data specified in block 12.			<del>14a. <input type="checkbox"/> CAR 571.10 Maintenance Release  <input type="checkbox"/> Other regulation specified in block 12          Certifies that unless otherwise specified in block 12, the work identified in block 11 and described in block 12, has been performed in compliance with the Canadian Aviation Regulations.</del>		
13b. Signature  AD02		13c. Approved Organization Number AMF 73-04		<del>14b. Signature          14c. Approved Organization Number</del>	
13d. Name Jeff Clarke - AD02		13e. Date (dd/mmm/yyyy) 16 Dec 2013		<del>14d. Name          14e. Date (dd/mmm/yyyy)</del>	
<b>Installer Responsibilities</b> This certificate does not constitute authority to install. Installers working in accordance with the national regulations of a country other than that specified in block 1 must ensure that their regulations recognize certifications from the country specified. Statements in blocks 13a or 14a do not constitute installation certification. In all cases, the technical record for the aircraft must contain an installation certification issued in accordance with the applicable national regulations before the aircraft may be flown.					



## Aero Design Ltd.

9888 A Malaspina Rd., Powell River, BC  
V8A 0G3, 604-483-AERO (2376)

Quantity: 1

PN: 84261-01

Aircraft: Eurocopter

Model:

AS350/355

Description: Long Basket Handle

Supplier: Aero Design

Color: N/A

WO#: 2014-61

PO# N/A